



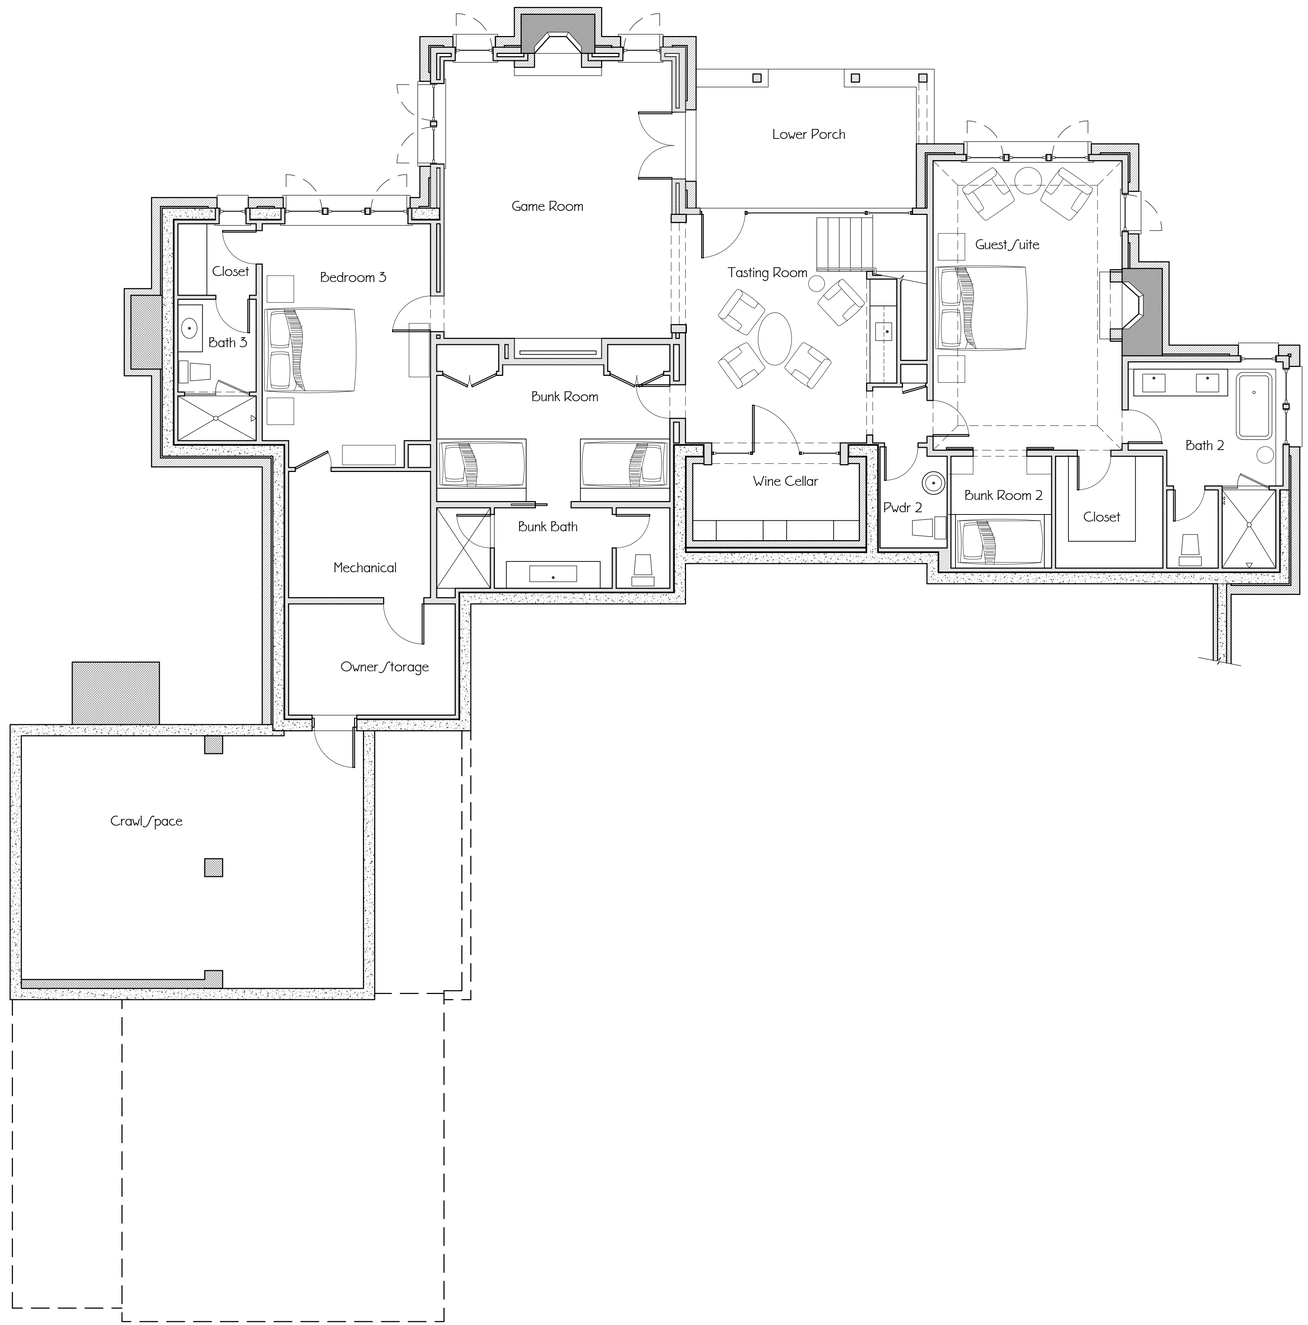

SQUARE FOOTAGE CALCULATIONS	
HEATED AREA:	
MAIN LEVEL:	2,633 SF
GROUND LEVEL:	2,298 SF
TOTAL HEATED:	4,931 SF
UNHEATED AREA:	
MAIN LEVEL:	690 SF
GROUND LEVEL:	461 SF
GARAGE:	578 SF
GOLF CART SHED:	250 SF
TOTAL UNHEATED:	1,979 SF
SPA TERRACE:	500 SF

1 Lower Level Plan


Scale: 1/4" = 1' - 0"

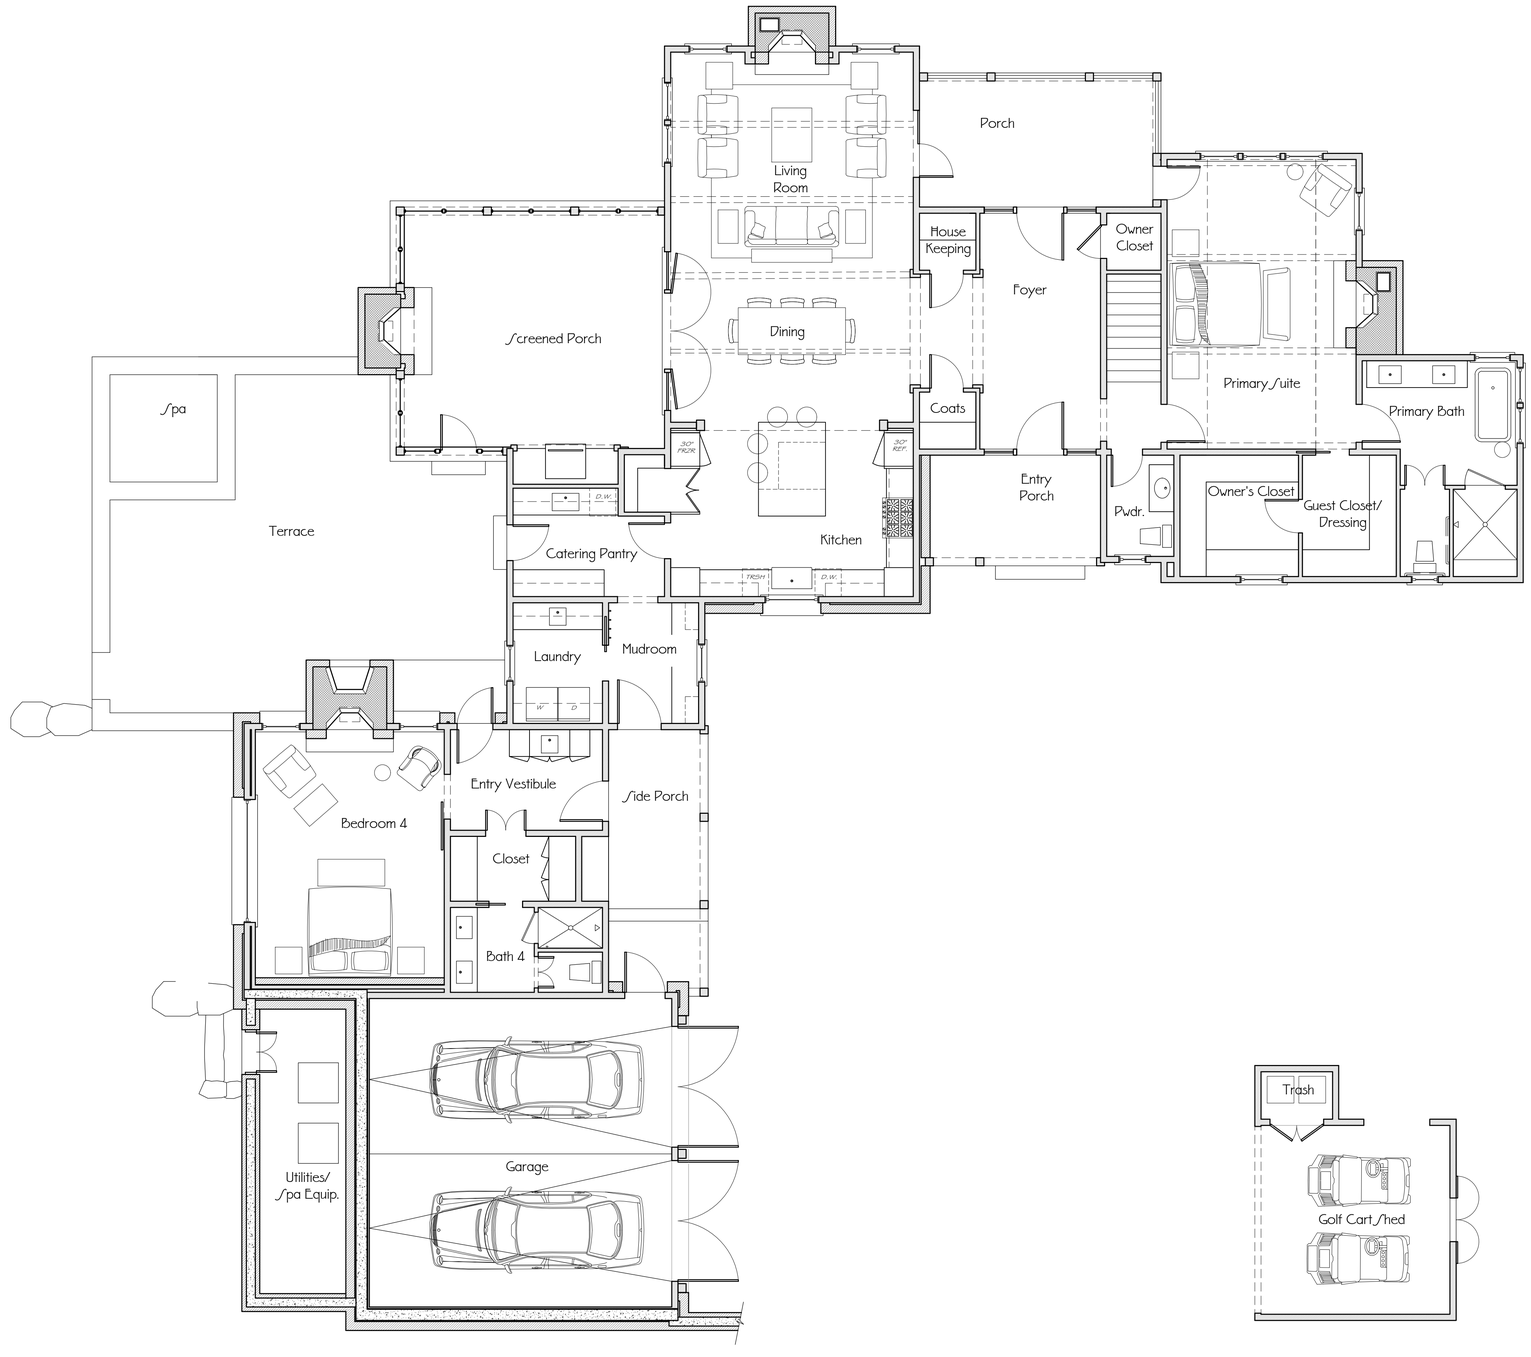

1 Main Level Plan

Scale: 1/4" = 1' - 0"



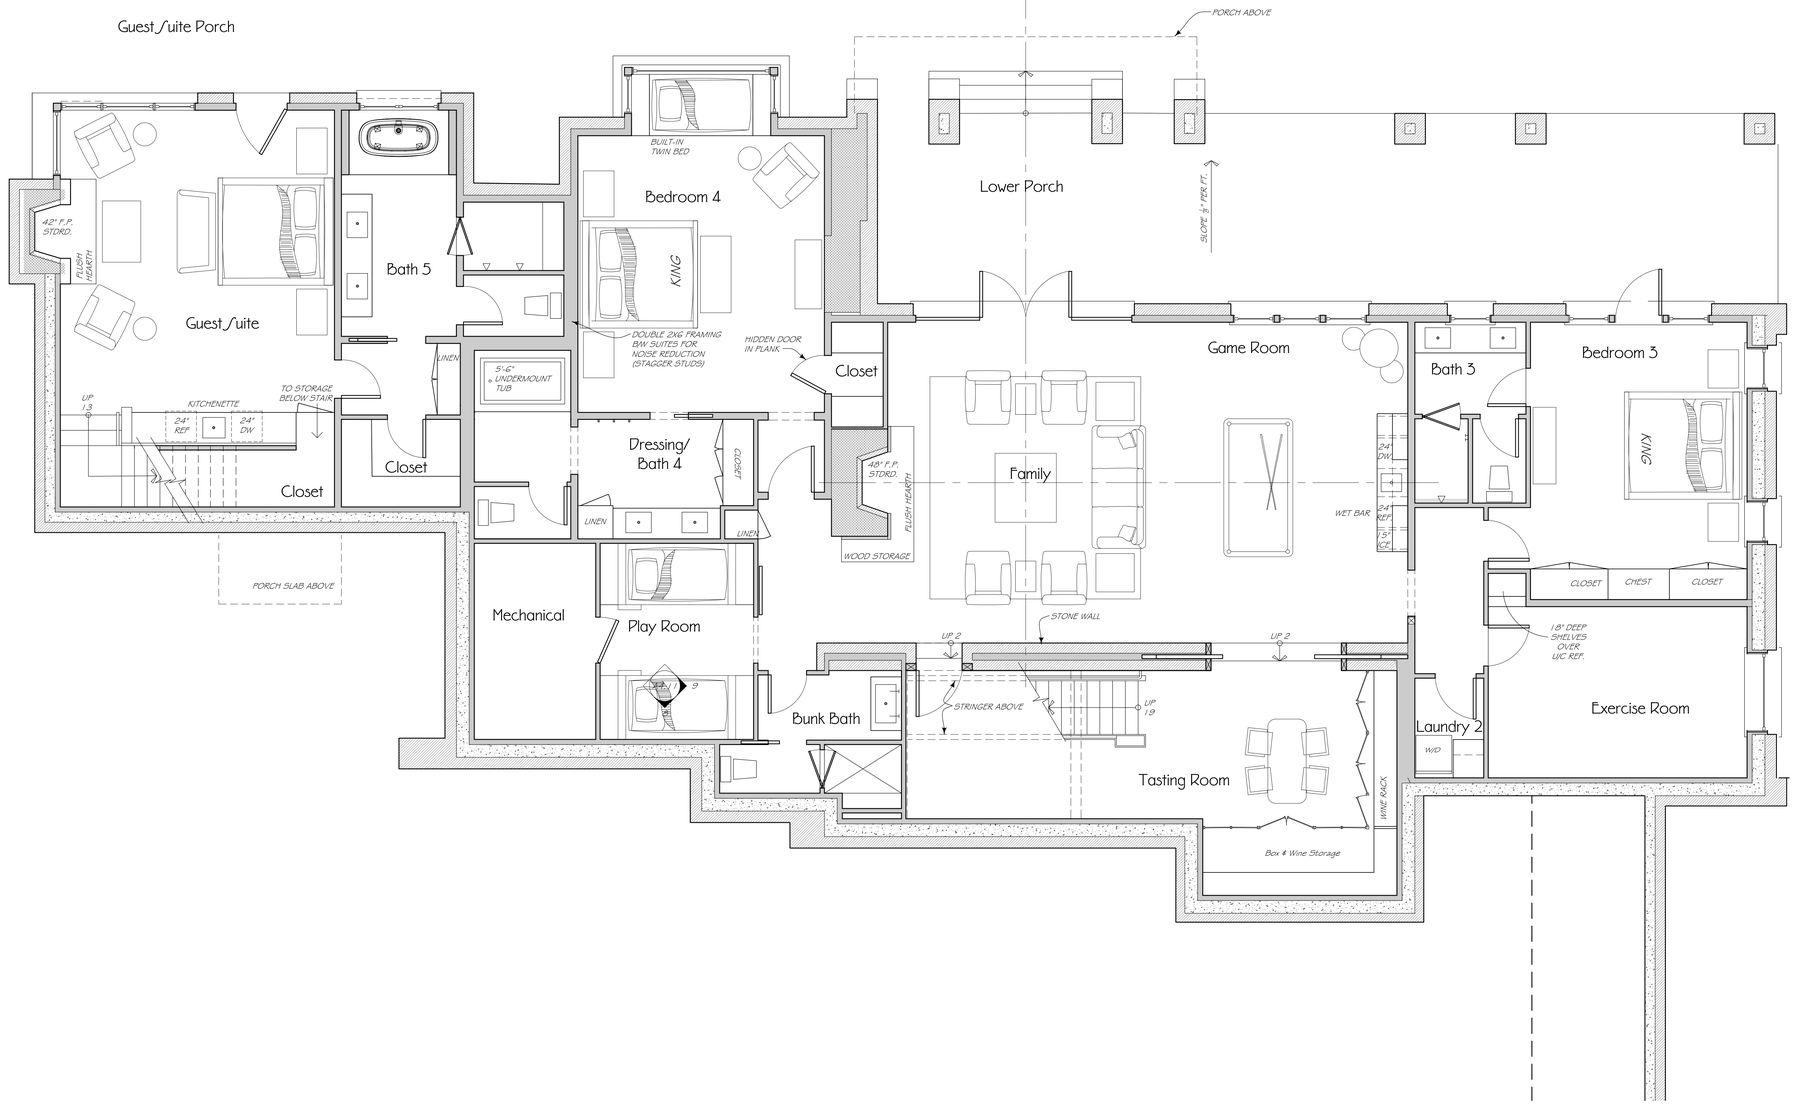

SQUARE FOOTAGE CALCULATIONS

HEATED AREA:	
GROUND LEVEL:	3,662 SF
MAIN LEVEL:	2,745 SF
SECOND LEVEL:	1,033 SF
TOTAL HTD HOUSE:	7,440 SF
UNHEATED AREA:	
GROUND LEVEL	
PORCH:	690 SF
MECH/STRG.	127 SF
MAIN LEVEL	
PORCH:	1,031 SF
GARAGE:	561 SF
GOLF CART AREA & BREEZEWAY:	440 SF
TOTAL UNHEATED:	2,849 SF

1 BASEMENT LEVEL FLOOR PLAN

SCALE: 1/4" = 1' - 0"


SQUARE FOOTAGE CALCULATIONS

HEATED AREA:

GROUND LEVEL:	3,662 SF
MAIN LEVEL:	2,745 SF
SECOND LEVEL:	1,033 SF
TOTAL HTD HOUSE:	7,440 SF

UNHEATED AREA:

GROUND LEVEL	
PORCH:	690 SF
MECH/STRG.	127 SF
MAIN LEVEL	
PORCH:	1,031 SF
GARAGE:	561 SF
GOLF CART AREA & BREEZEWAY:	440 SF
TOTAL UNHEATED:	2,849 SF

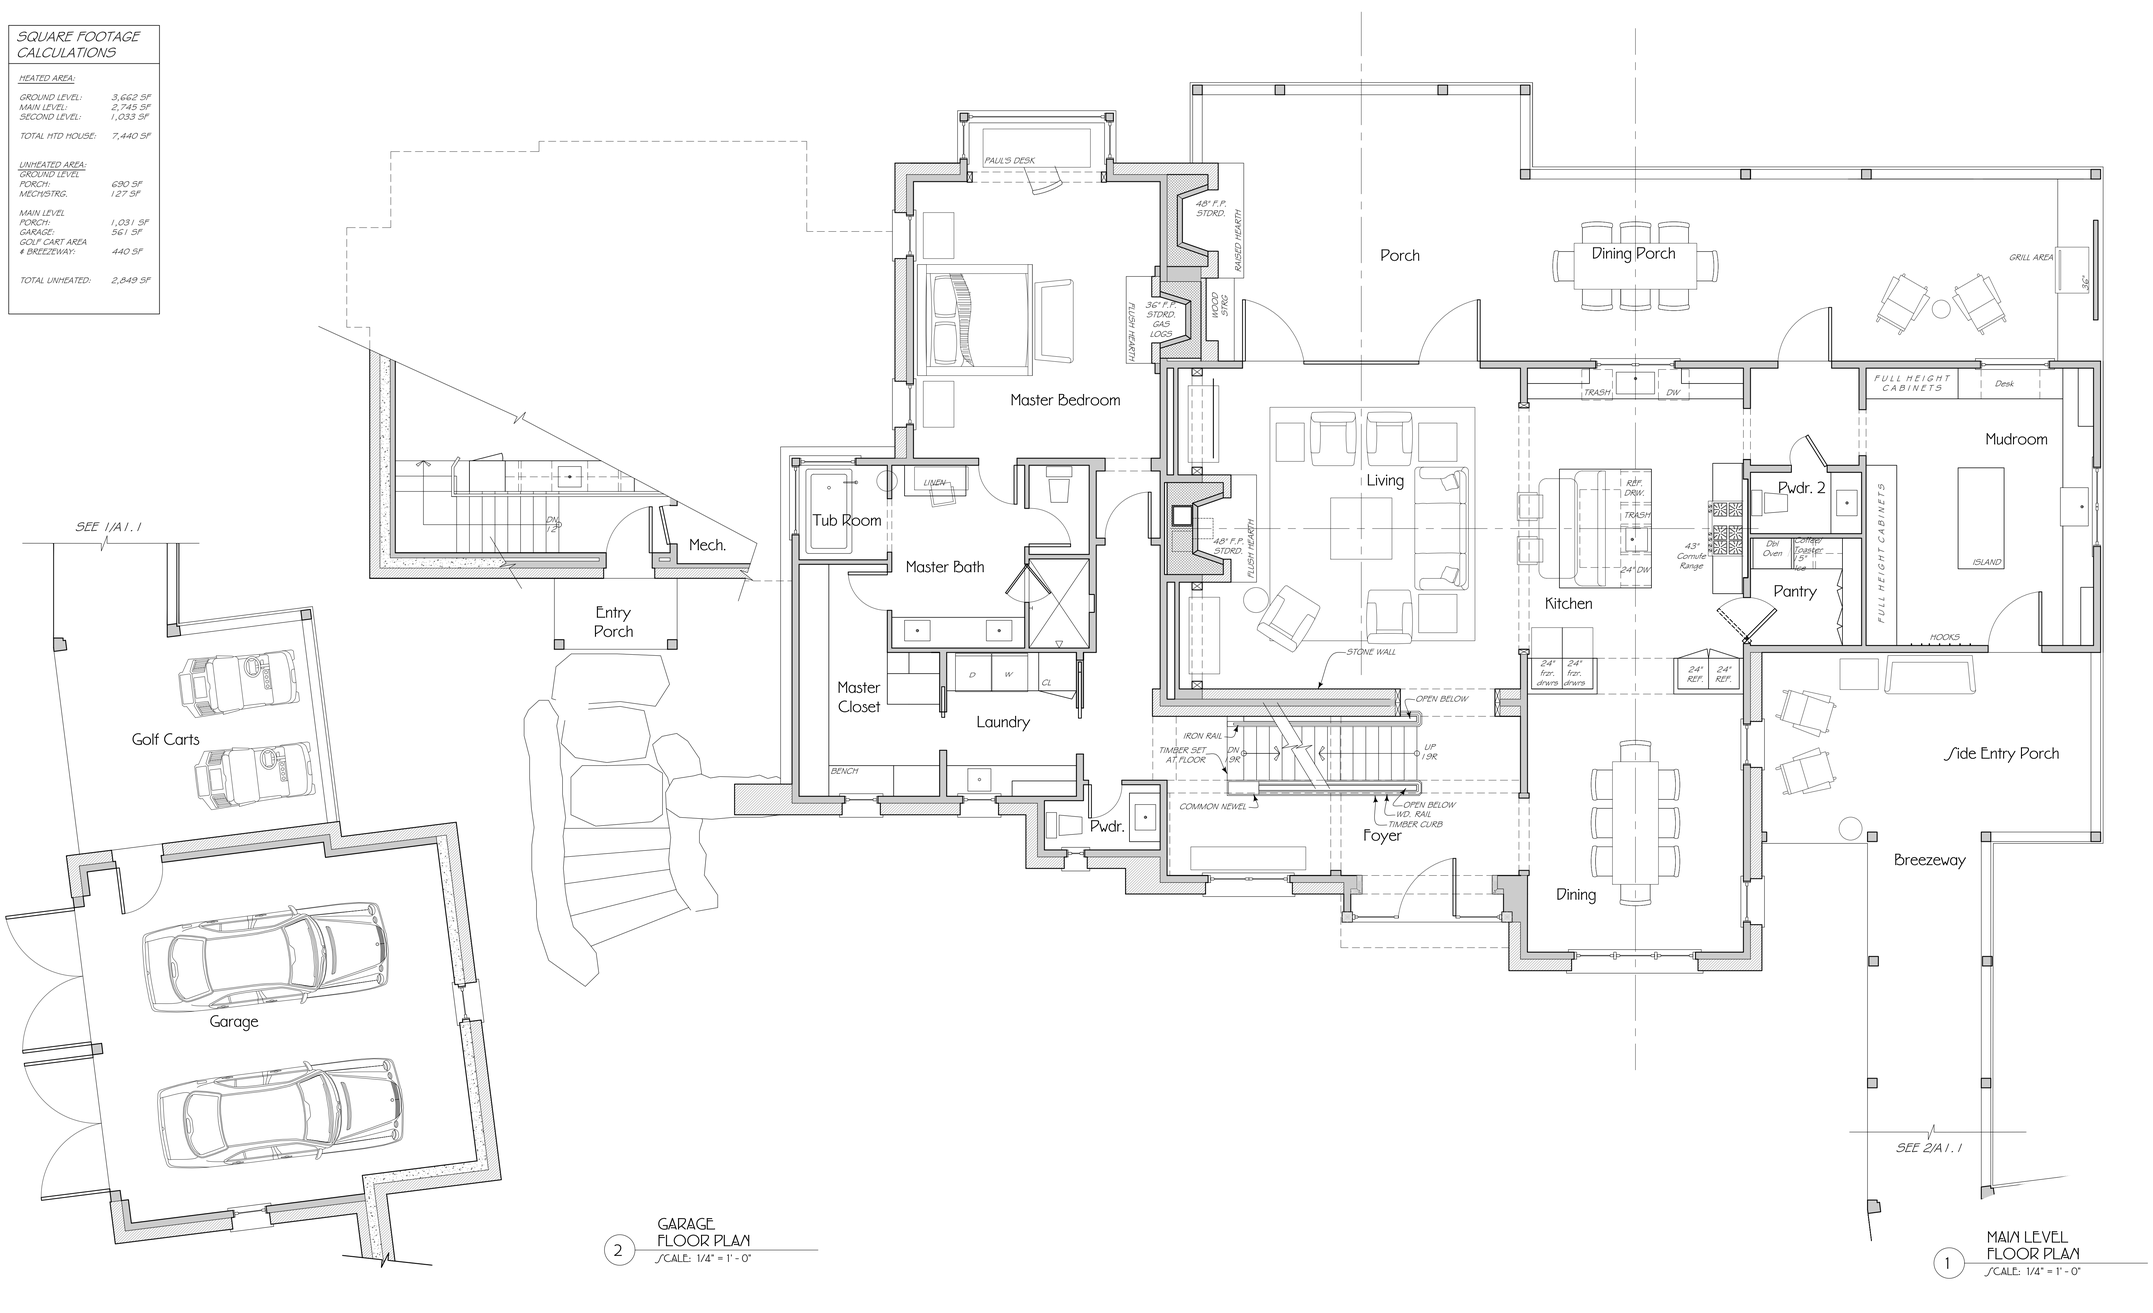

2 GARAGE FLOOR PLAN
SCALE: 1/4" = 1' - 0"

1 MAIN LEVEL FLOOR PLAN
SCALE: 1/4" = 1' - 0"


SQUARE FOOTAGE CALCULATIONS

HEATED AREA:

GROUND LEVEL:	3,662 SF
MAIN LEVEL:	2,745 SF
SECOND LEVEL:	1,033 SF
TOTAL HTD HOUSE:	7,440 SF

UNHEATED AREA:


GROUND LEVEL	
PORCH:	690 SF
MECH/STRG.	127 SF
MAIN LEVEL	
PORCH:	1,031 SF
GARAGE:	561 SF
GOLF CART AREA & BREEZEWAY:	440 SF
TOTAL UNHEATED:	2,849 SF

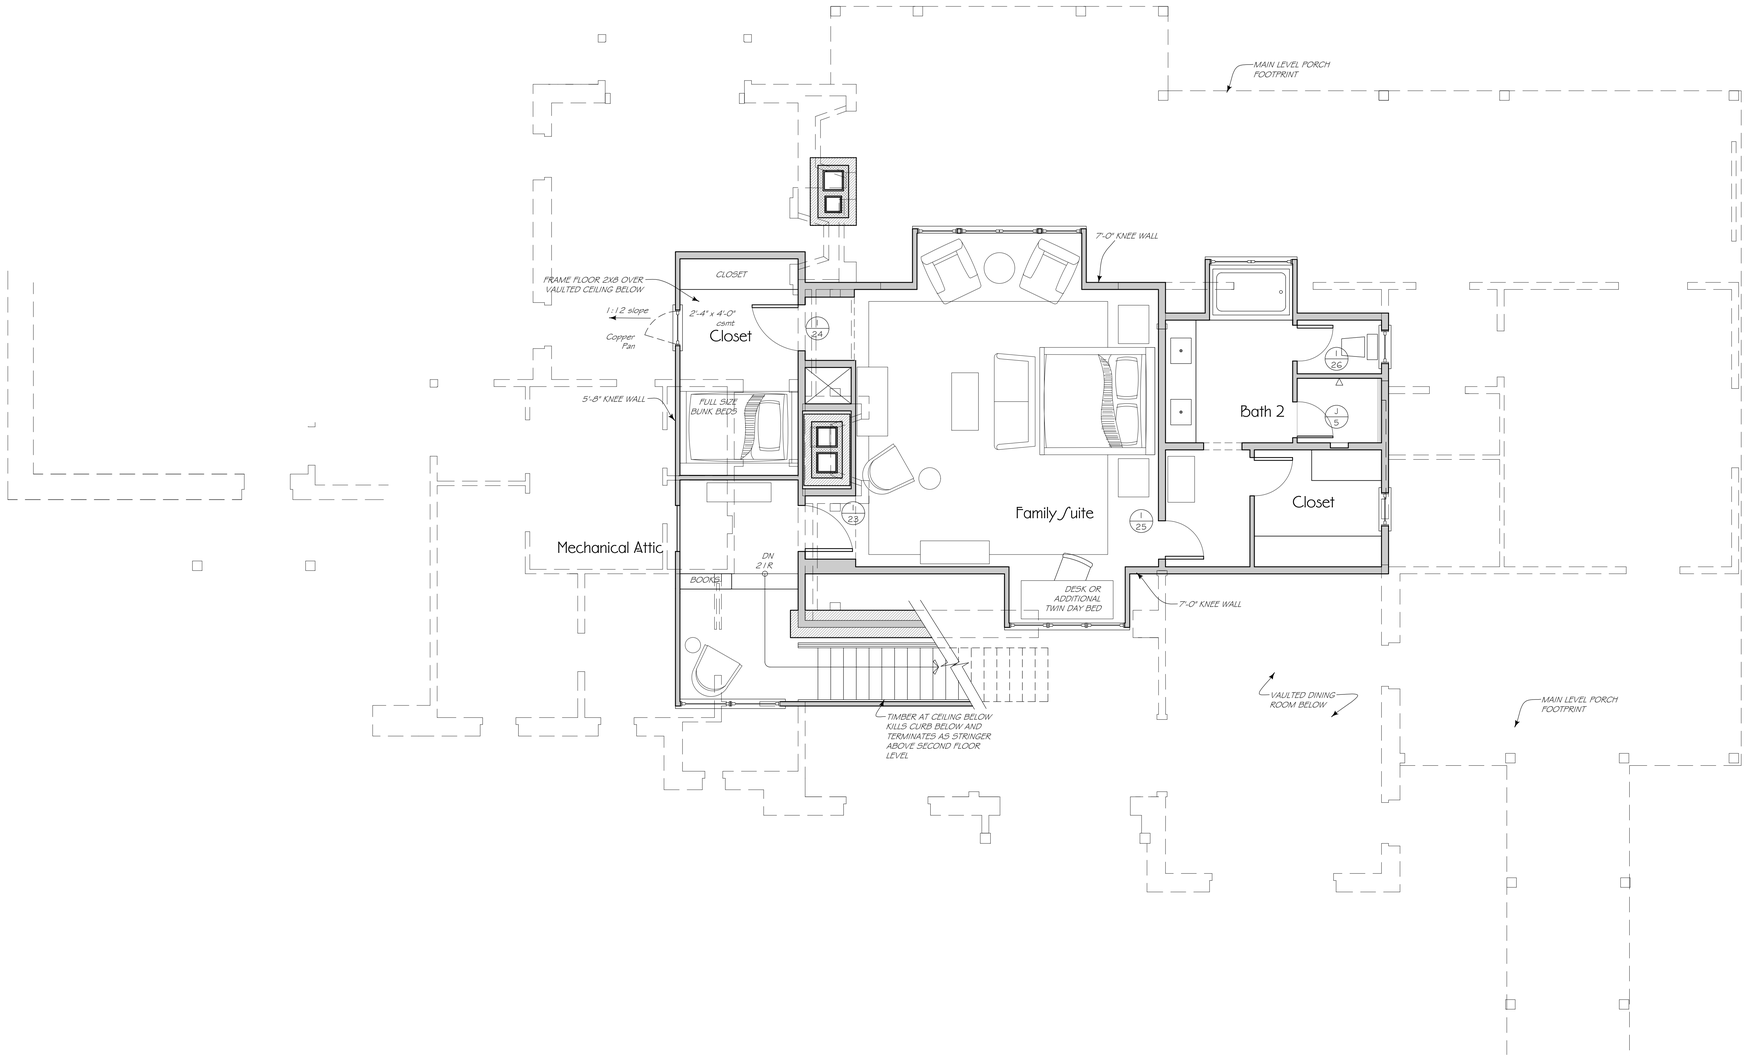

1 SECOND LEVEL FLOOR PLAN

SCALE: 1/4" = 1' - 0"



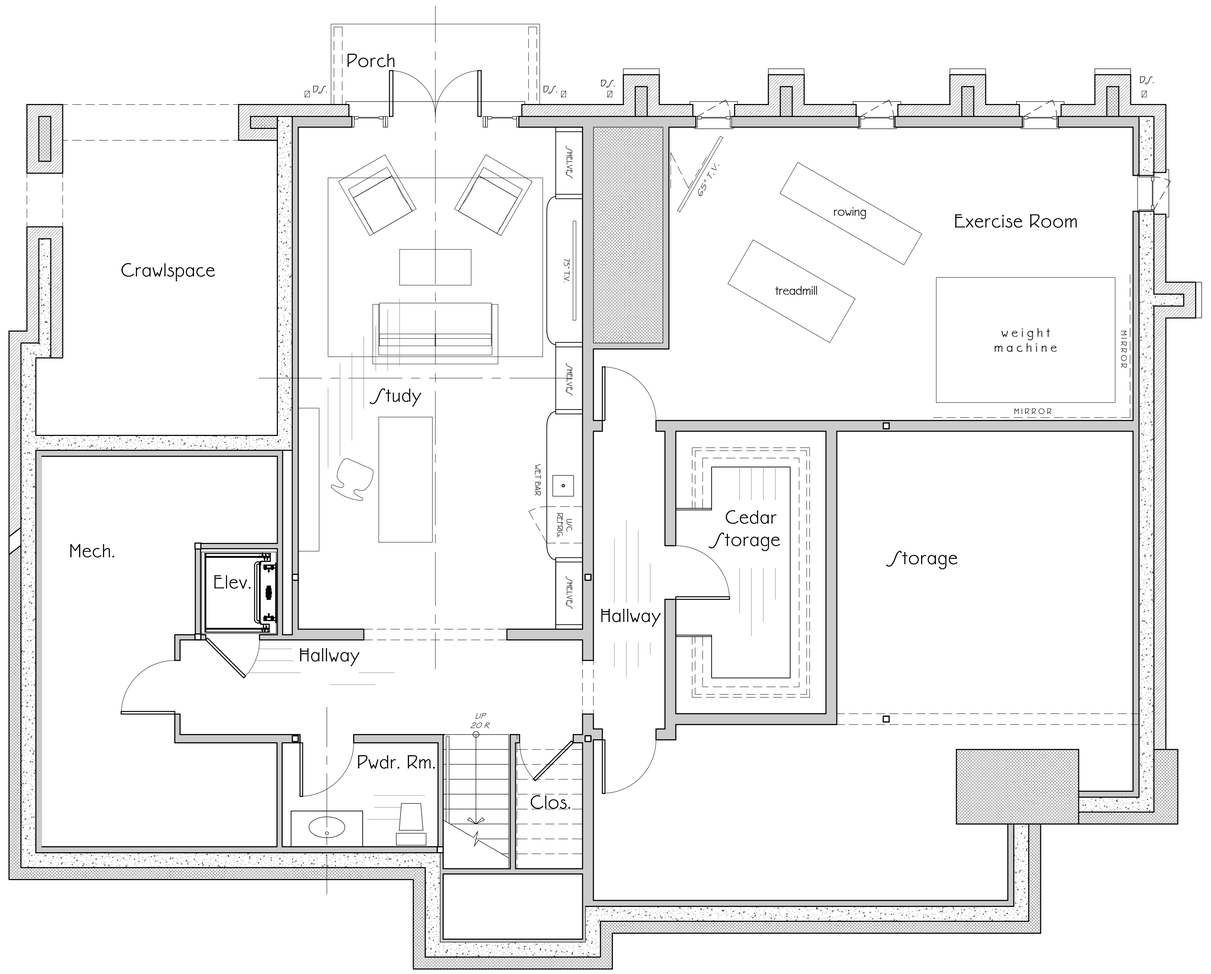


1 Lower Level Plan

Scale: 1/4" = 1' - 0"

AREA CALCULATIONS


FLOOR	HEATED /SQ.FT.	UNHEATED (COVERED) /SQ.FT.	UNFINI/SHED / MECH. /SQ.FT.
LOWER LEVEL	1375	57	1101
MAIN FLOOR	2366	323	—
/ECOND FLOOR	1196	—	—
GARAGE / CART/SHED	—	1165	—
TOTAL	4937	1545	1101

TOTAL COVERED = 7583/Q. FT.

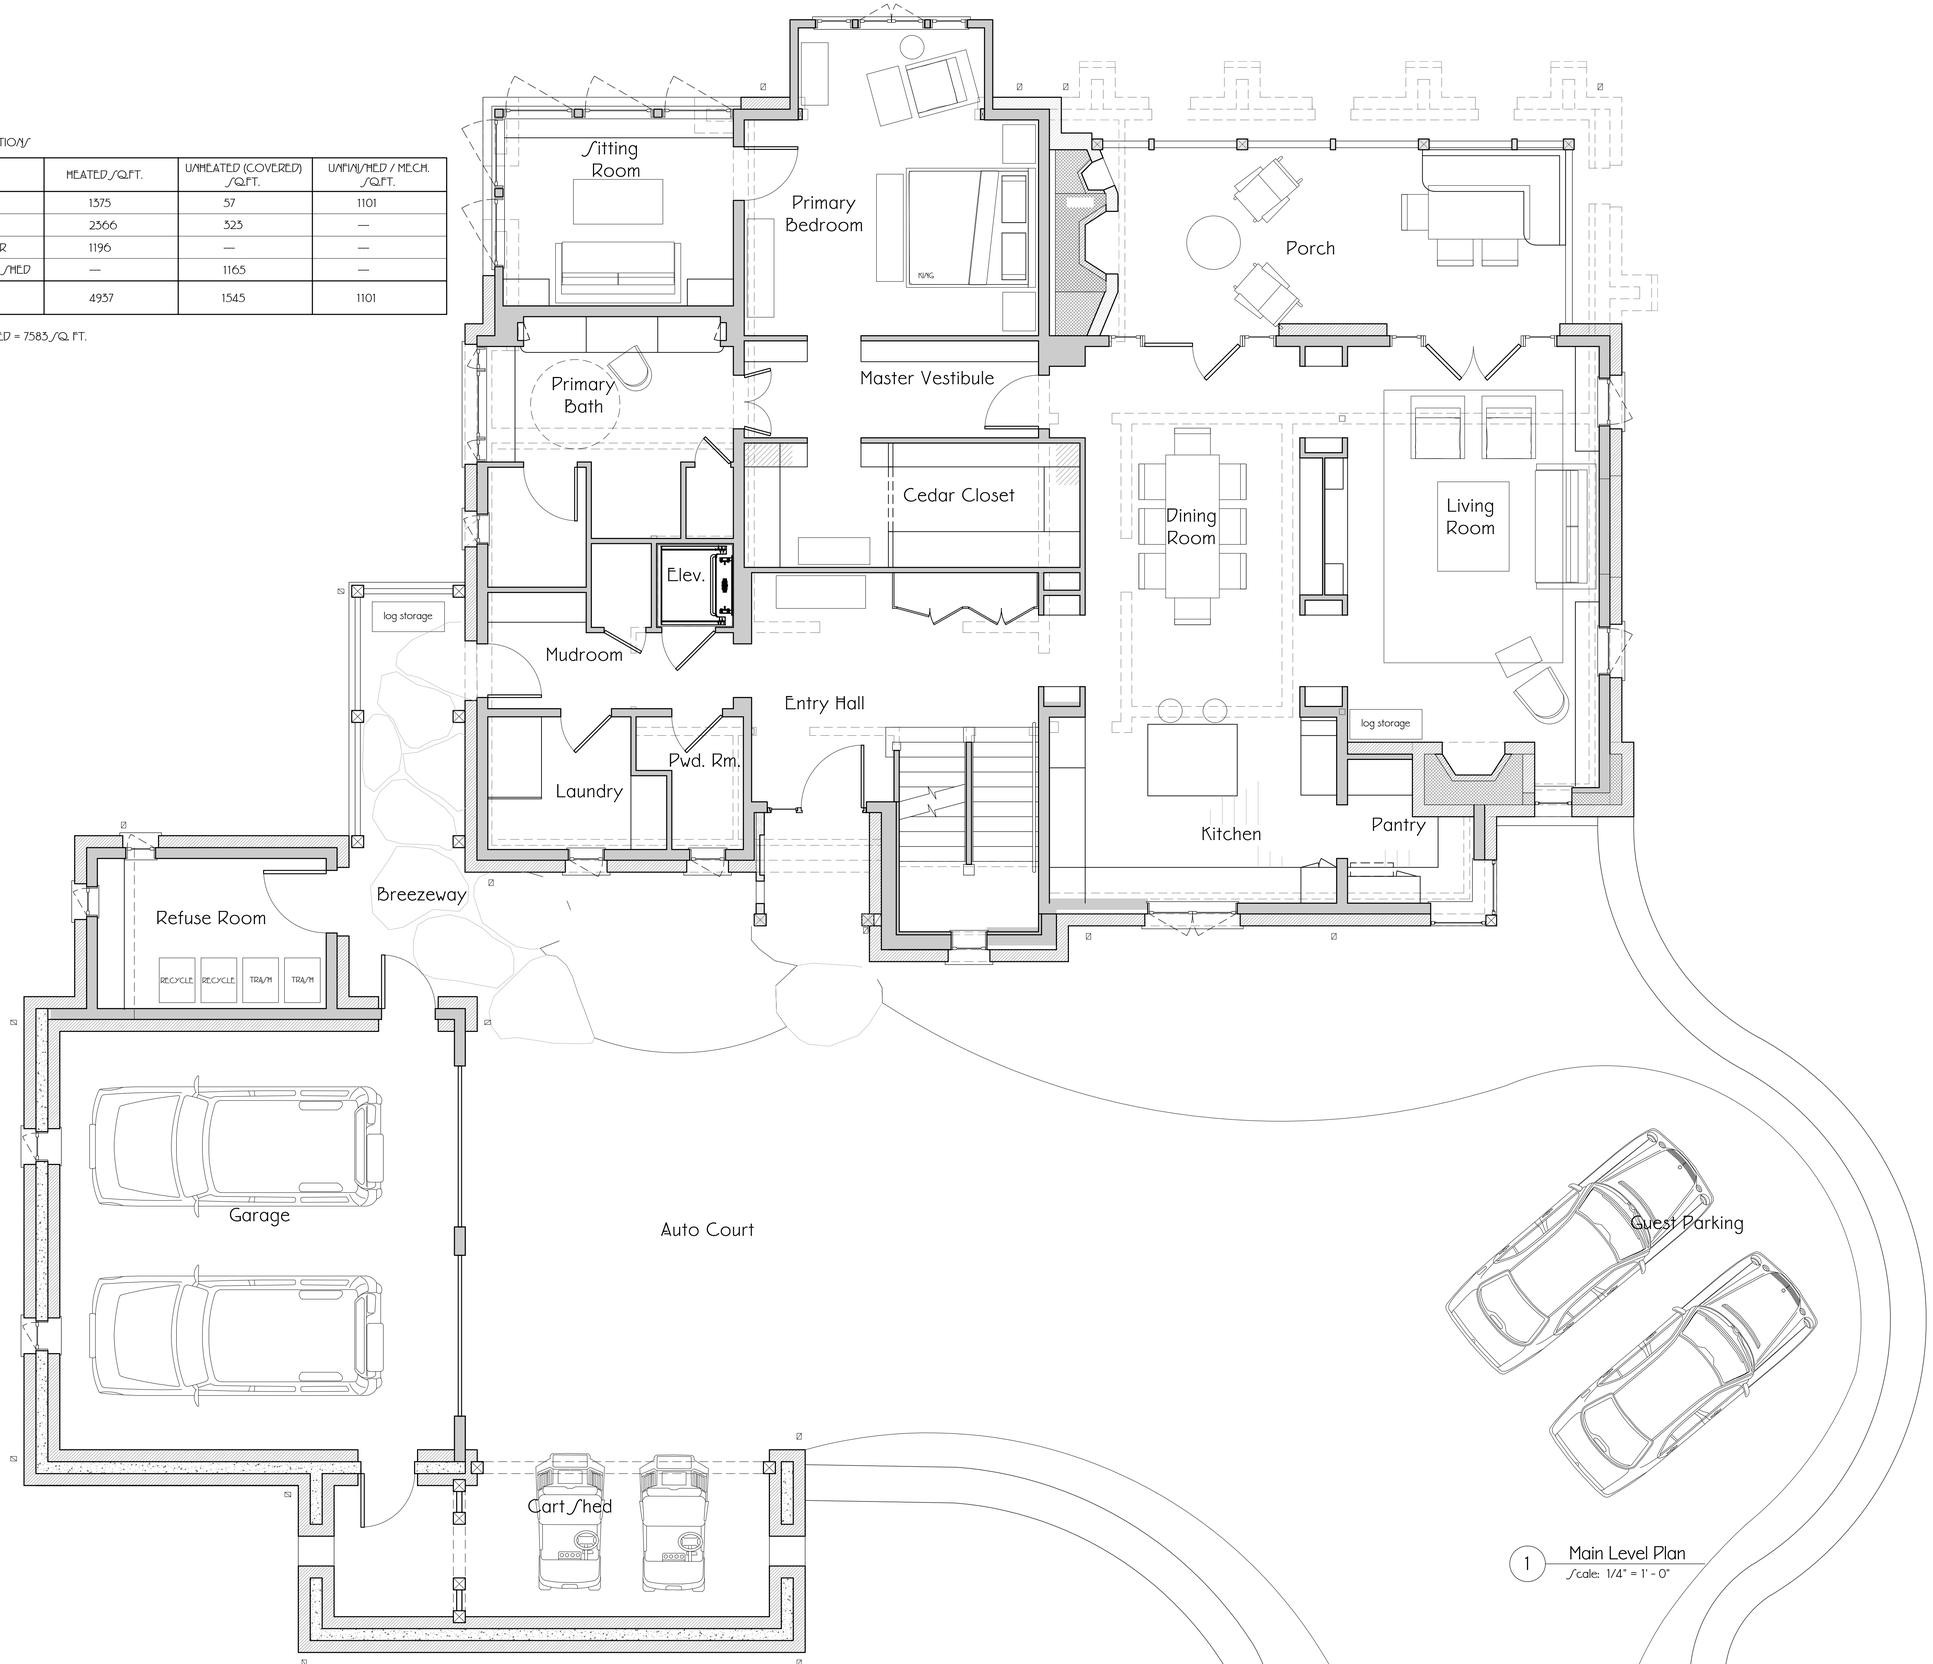

1 Main Level Plan

Scale: 1/4" = 1' - 0"

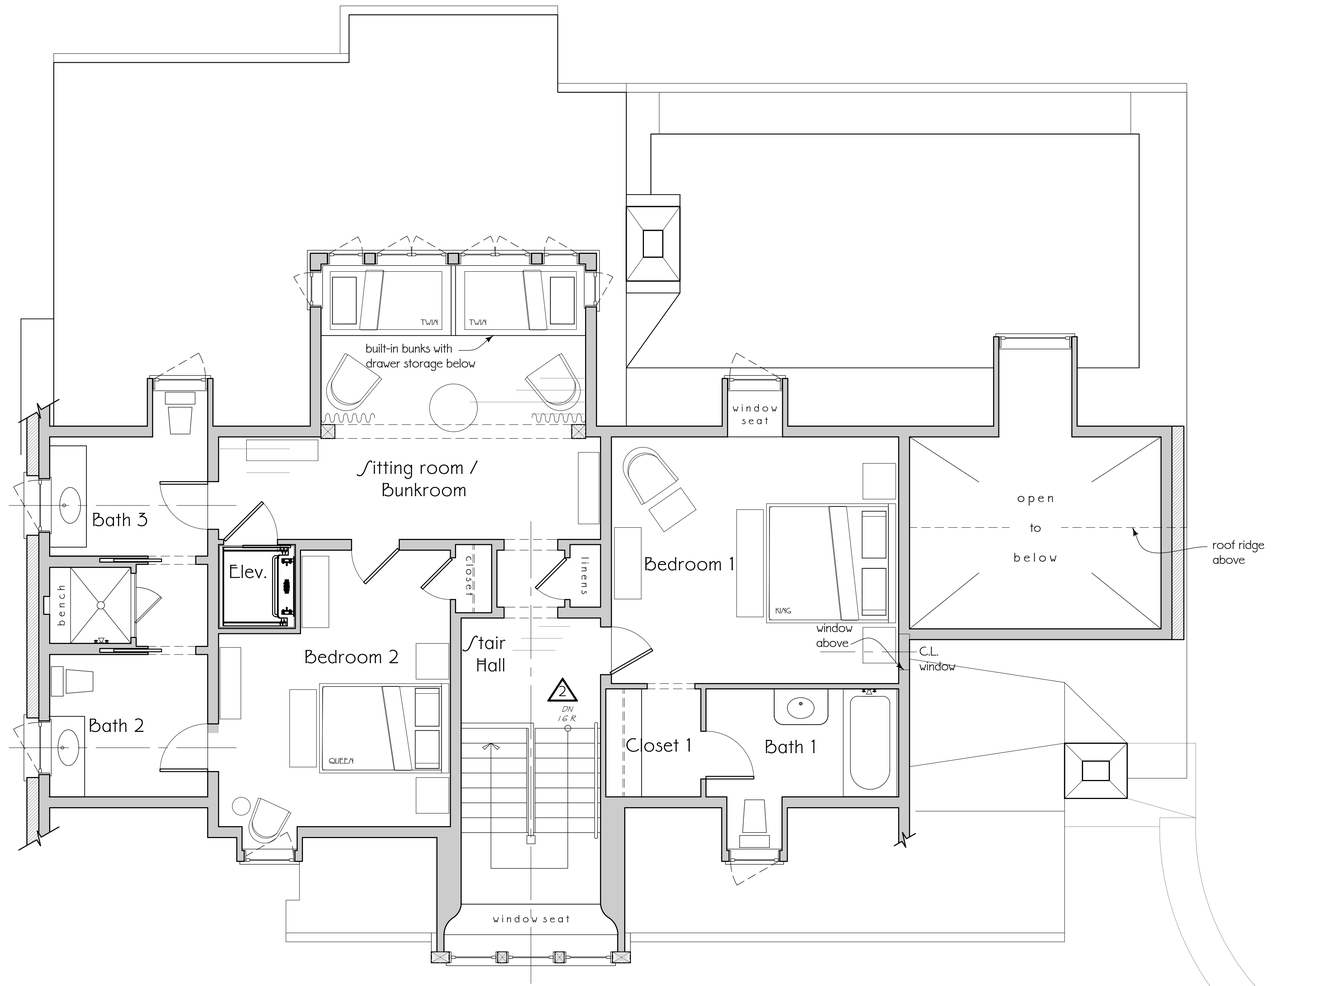

1 Second Level Plan

Scale: 1/4" = 1' - 0"





LOWER LEVEL FLOOR PLAN


SCALE: 1/4" = 1'-0"

2,500 SQUARE FEET (H/C)

970 SQUARE FEET (OUTDOOR BALCONY)

TOTAL (H/C): 4,783 SF



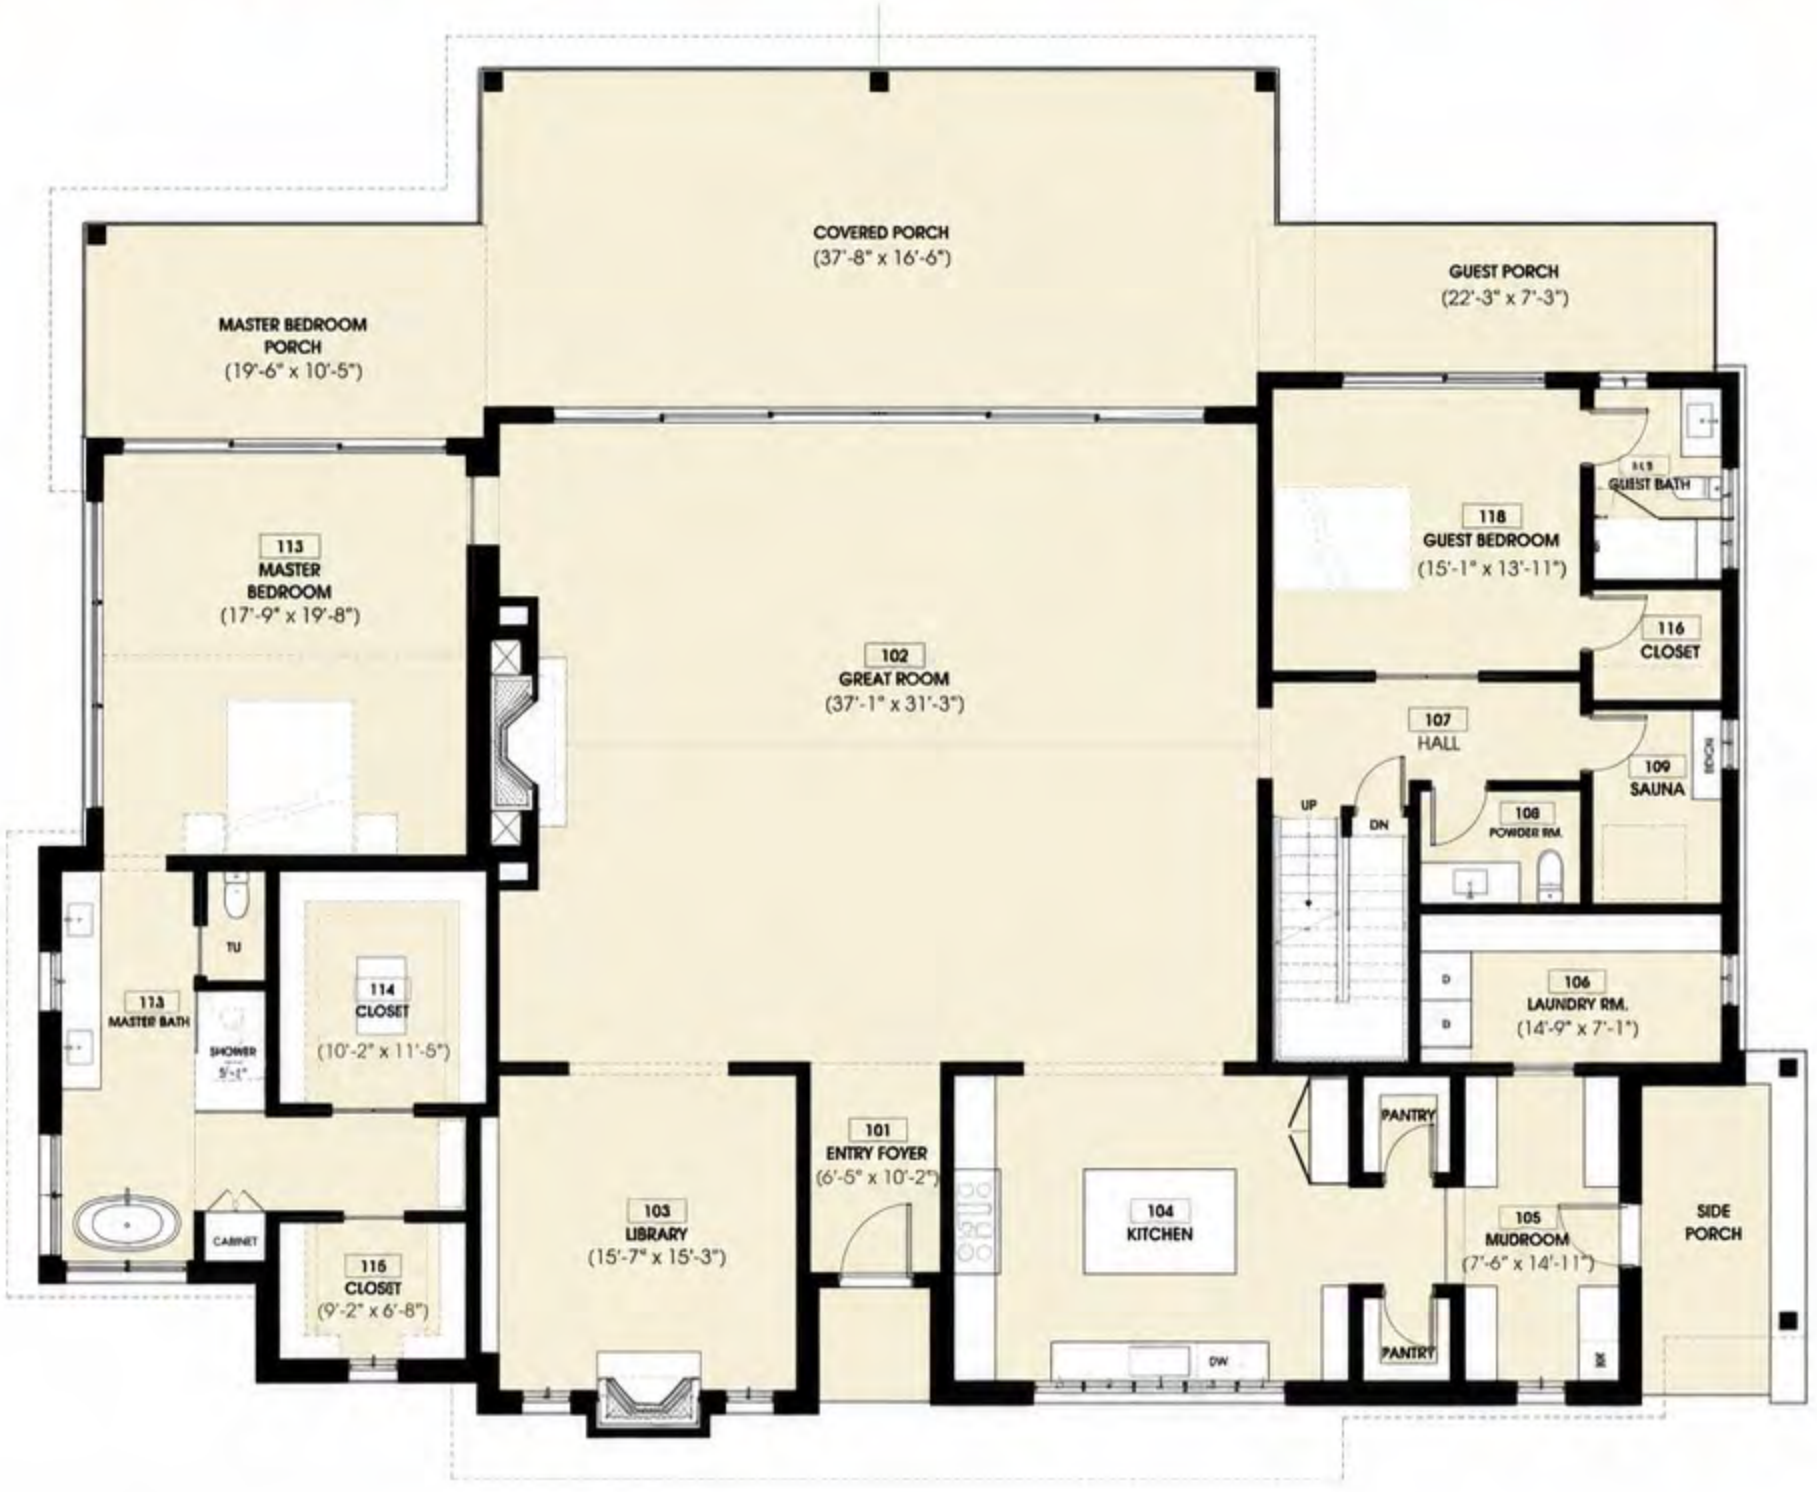

MAIN LEVEL FLOOR PLAN

SCALE: 1/4" = 1'-0"

3,570 SQUARE FEET (H/C)

970 SQUARE FEET (OUTDOOR BALCONY)

TOTAL (H/C): 6,783 SF



NORTH ELEVATION



SOUTH ELEVATION



WEST ELEVATION



EAST ELEVATION